


Native Drought Tolerant Garden

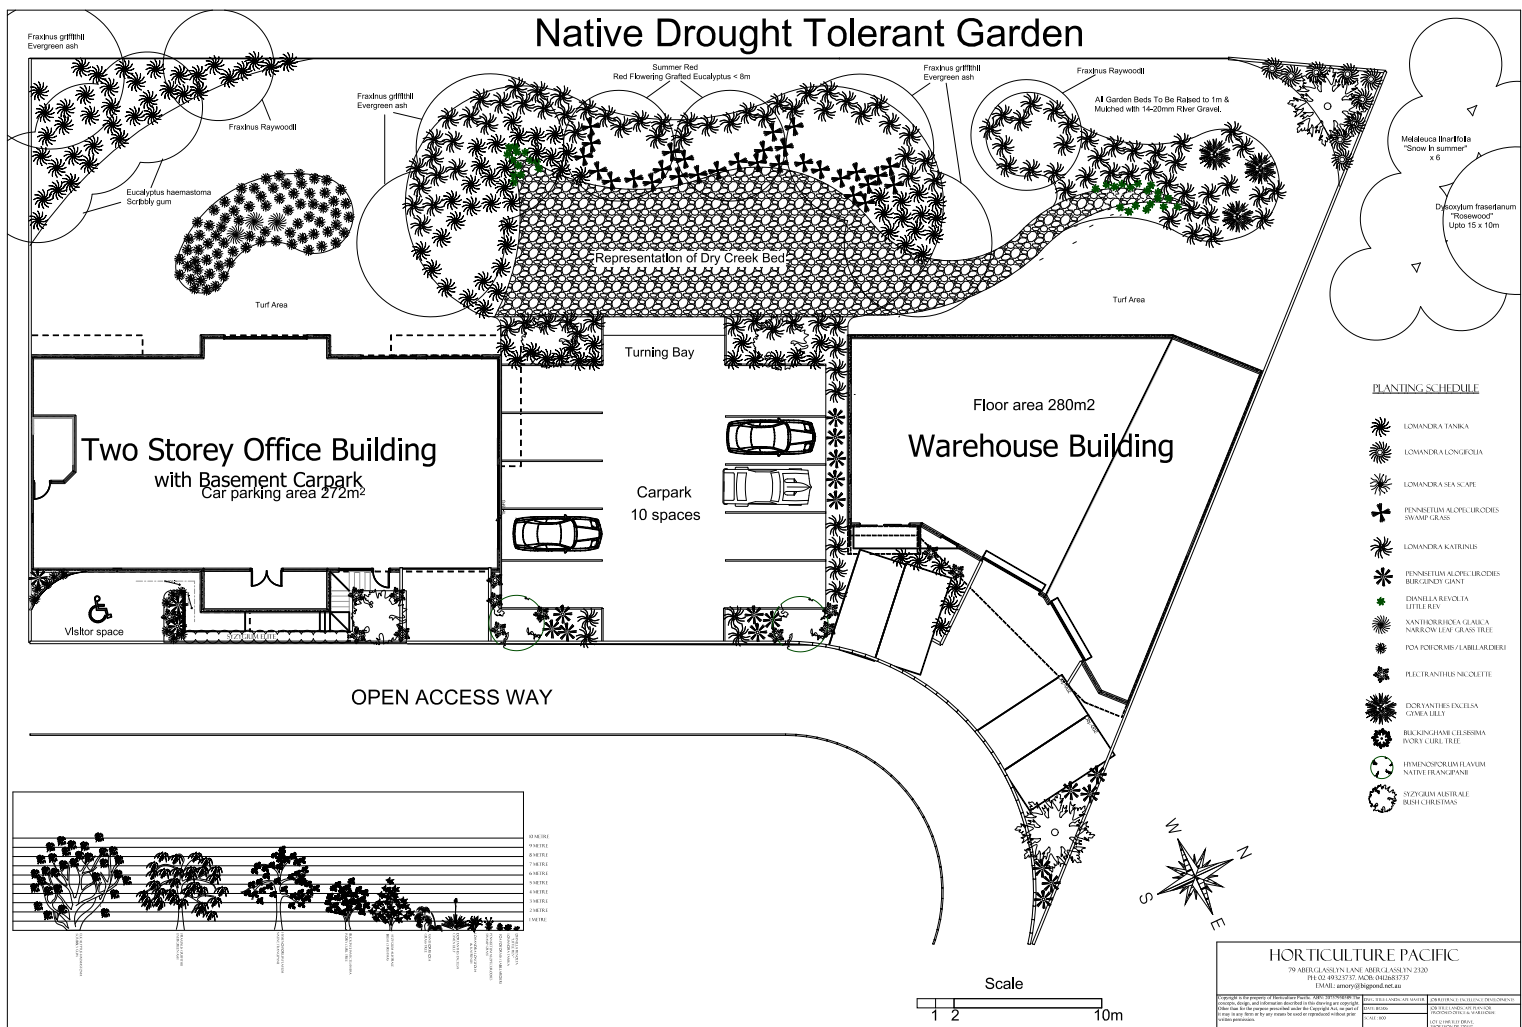


THORNTON ROAD

Lot 12
DP270337

Site area 2219m²

Landscaping strip

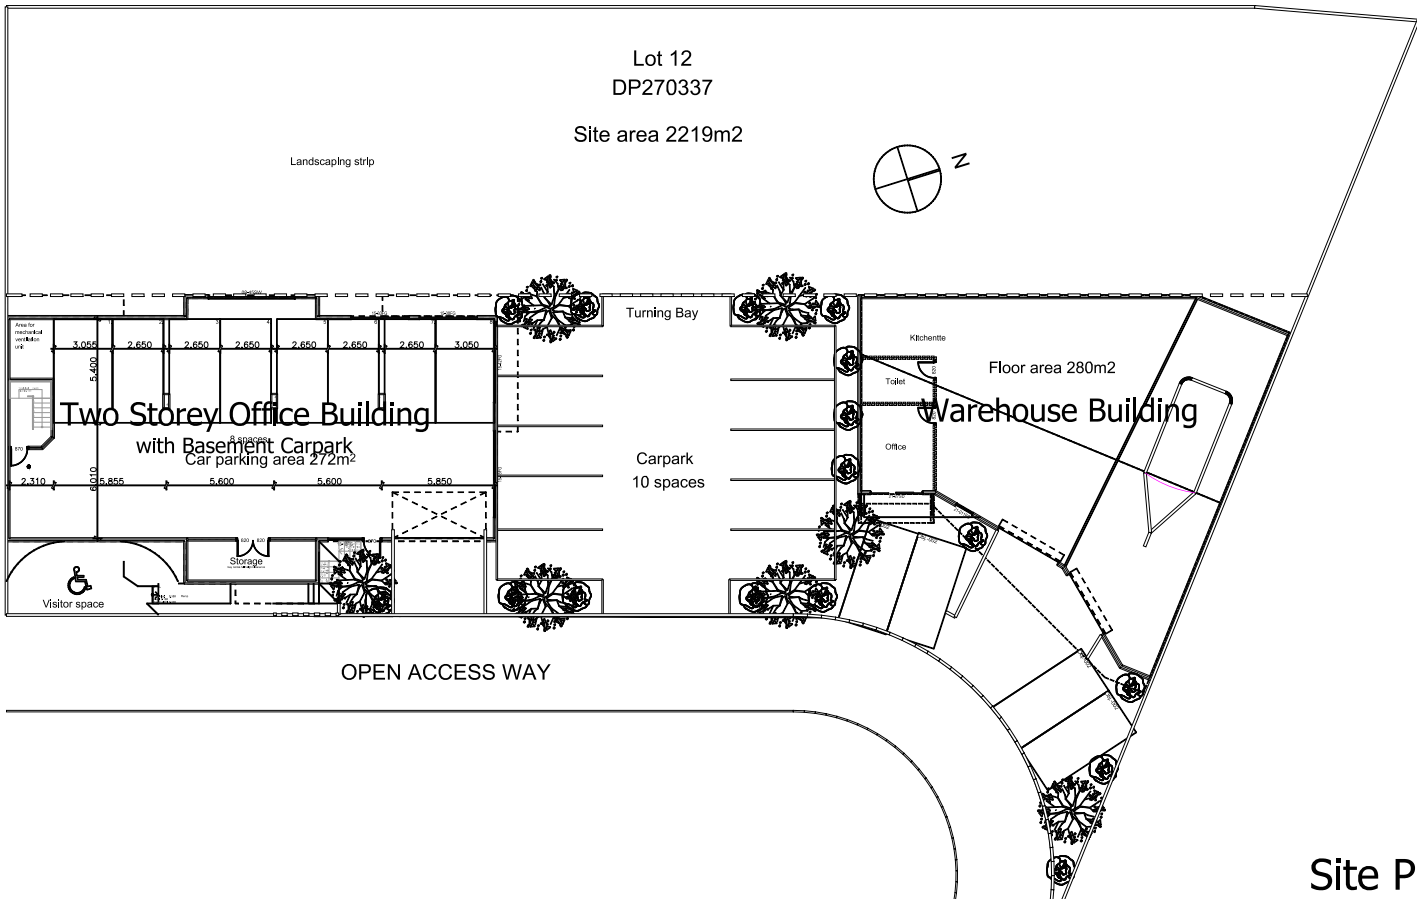

Site Plan

This plan is Copyright to EXCELLENCE CORPORATION PTY LTD		CONTRACT APPROVAL		I/We approve these drawings correct as per the contract.		DATE		ISSUE		ISSUED FOR		DRAWN		ADDRESS:		DRAWING		SCALE	
As per conditions of contract, these drawings are a precise representation of what is to be constructed and items not shown on this document or in the specification are deemed not to be part of the contract.		Client/s		Date		24.09.06		1		Concept Design		KS		Lot 12 Hartley Drive,		KS		1:200	
						18.10.06		2		Revised Concept Design		KS		Thornton DP 270337		KS		DATE:	
		Builder		Date		23.10.06		3		Revised Concept Design				CLIENT: Excellence Developments				1/6	
																		NOTED: (Where applicable) to take preference over scale	
																		JOB NUMBER	
																		C8HART	

drafting@excellencehomes.com.au

